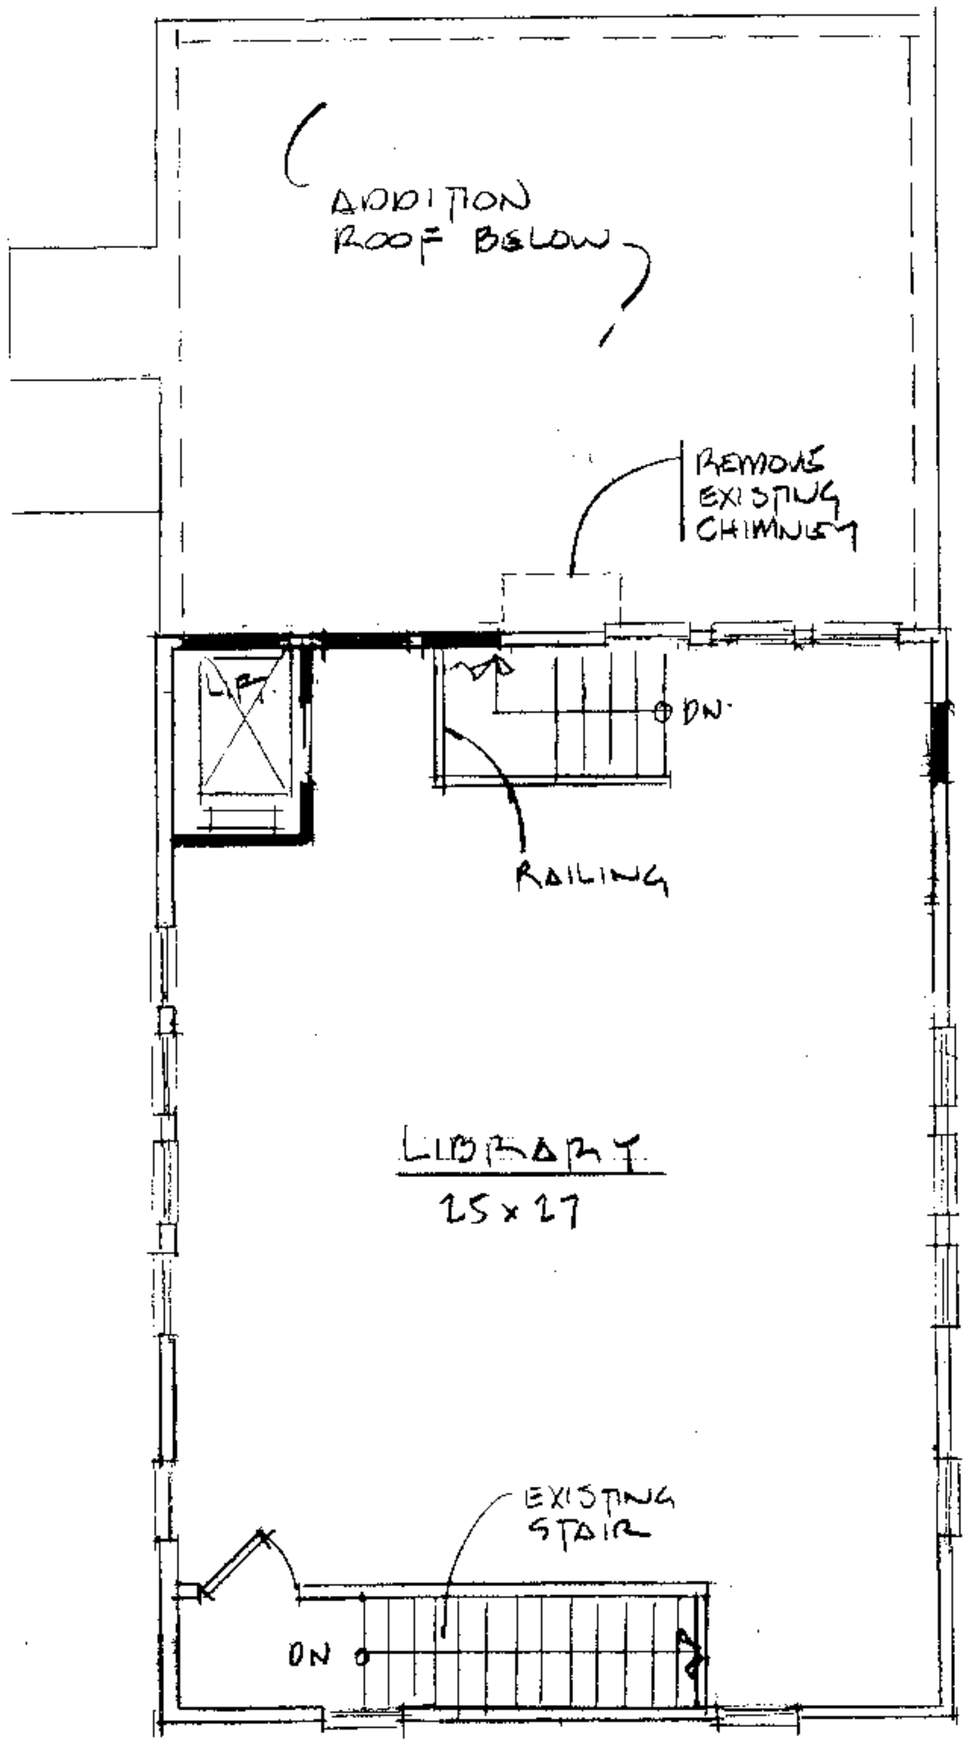

SECOND FLOOR PLAN

936 SF.

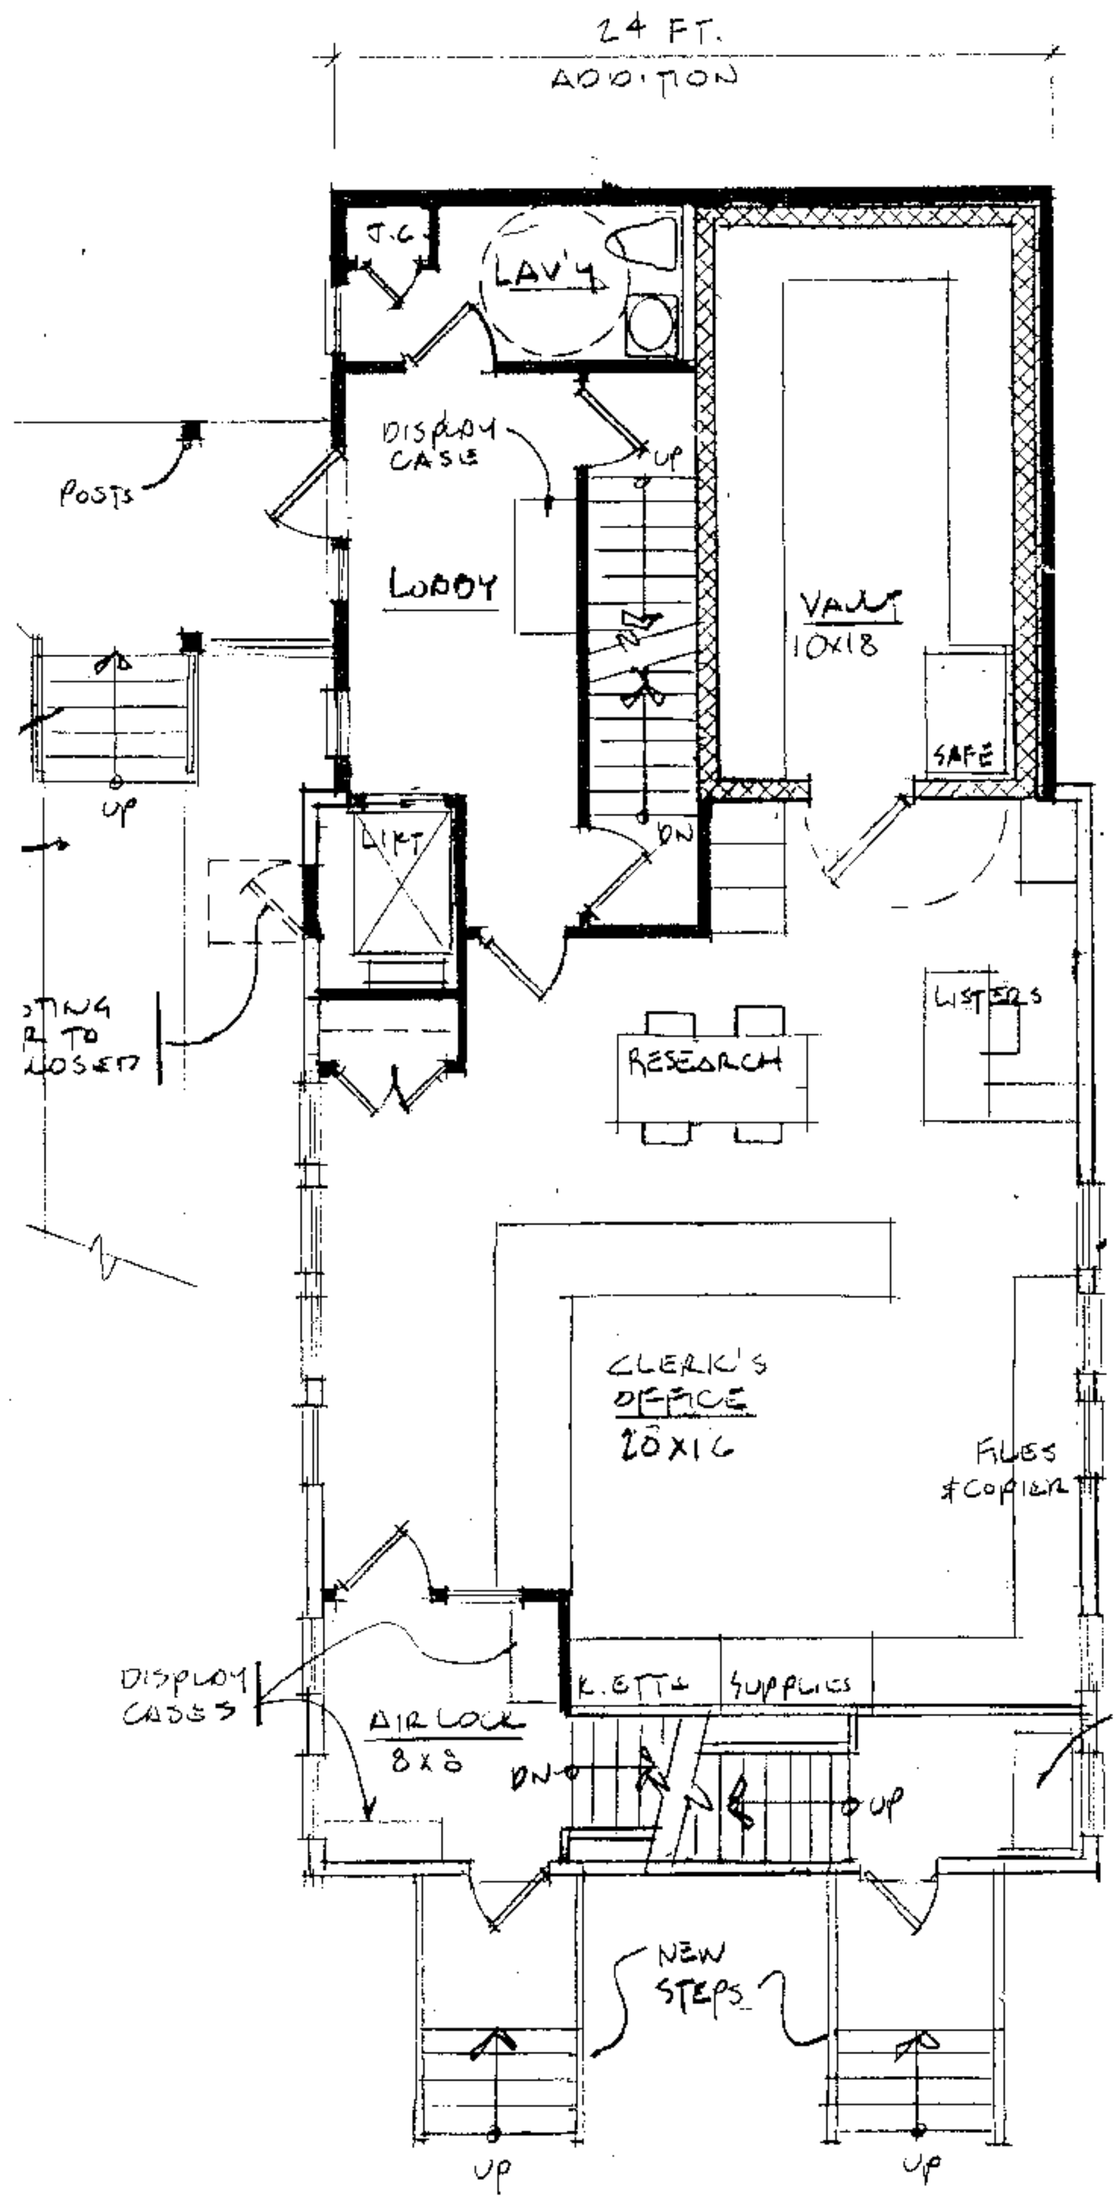

FIRST FLOOR PLAN

1416 SF.

GRAPHIC SCALE

0 5 10 FT.

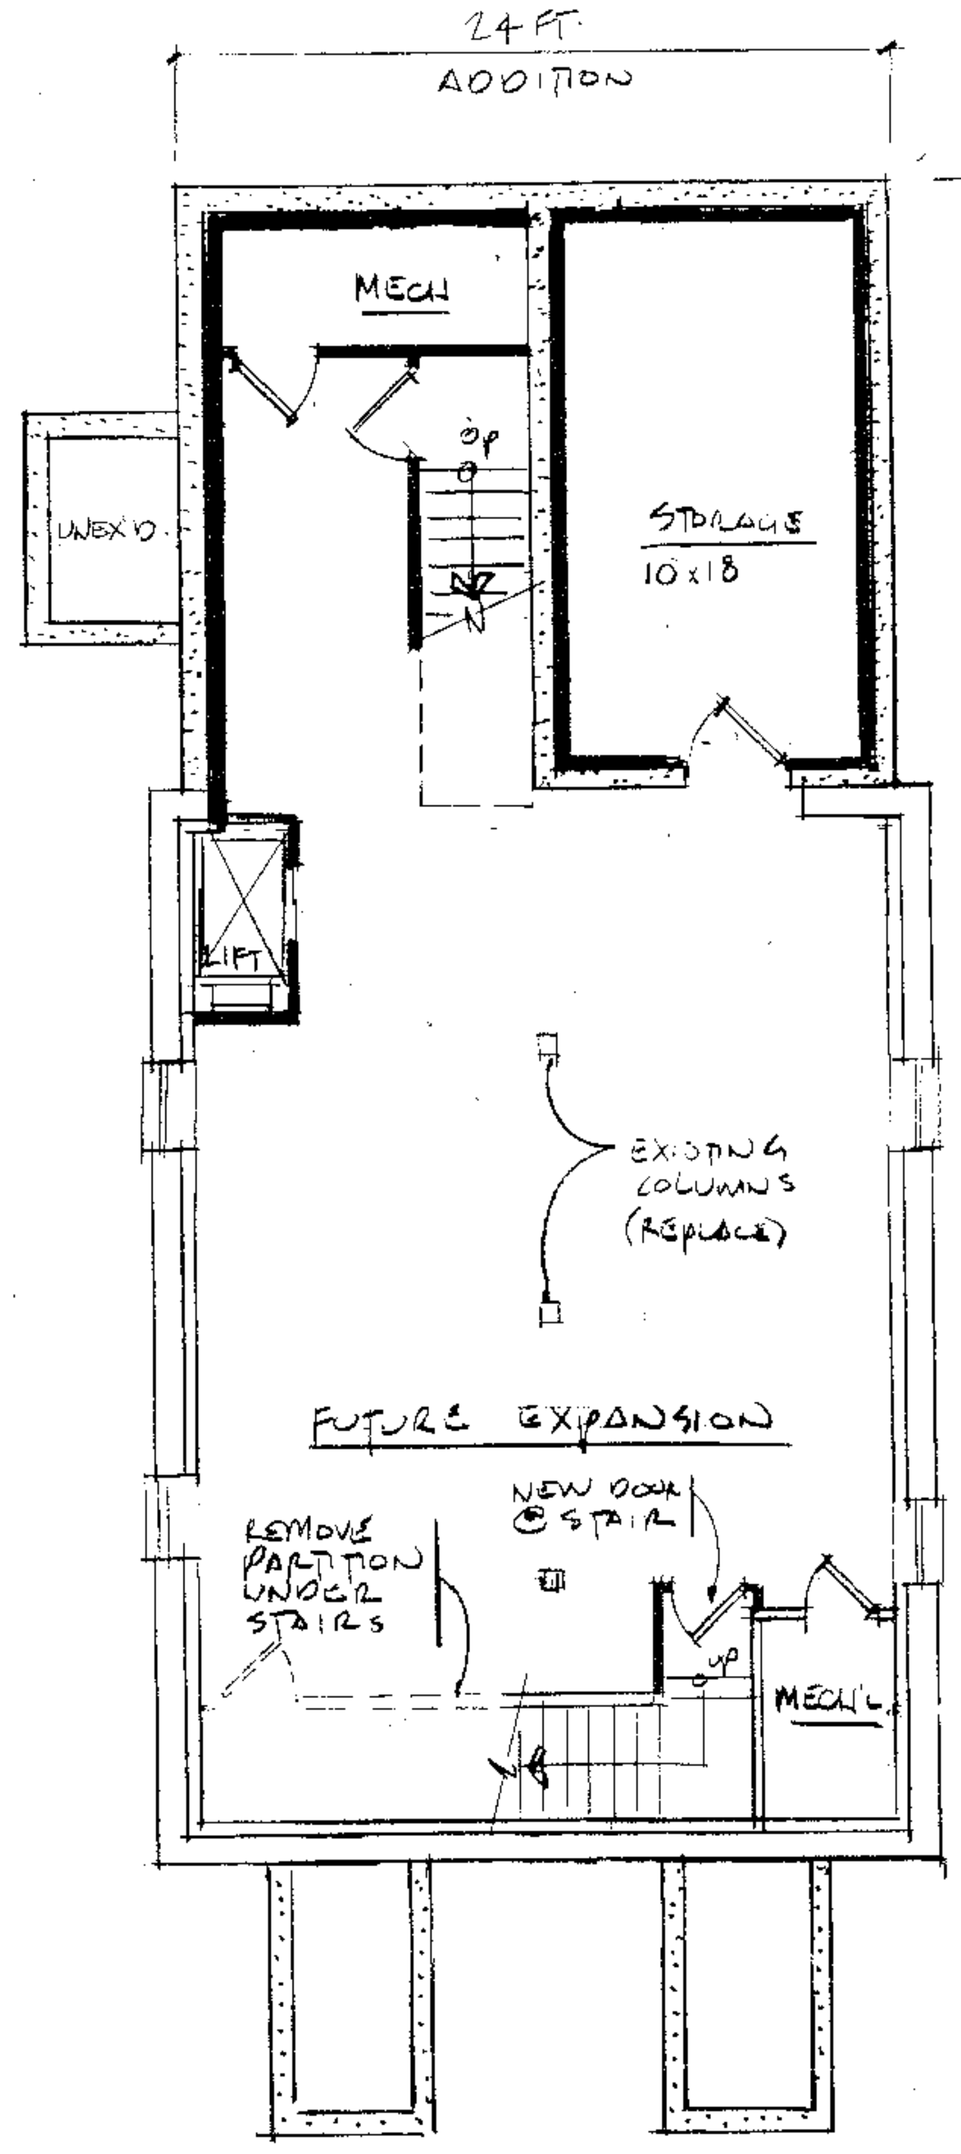

BASEMENT PLAN

1416 SF.